Permit #F00164931

FilmL.A., Inc.
6255 W Sunset Blvd, 12th Floor
Hollywood, CA 90028
t: (213)977-8600 - f: (213)977-8601
www.filmla.com

Summary Information

Permit No: F00164931 **Type of Permit:** FILMING **Release Date:** 09/24/2020

Production Company	O POSITIVE LLC
Insured Company Name	O POSITIVE LLC
Contact Phone No. 1	212-557-7000
Contact Phone No. 2	
Fax	212-557- 7070
Address	3303 PICO BLVD. SANTA MONICA, California 90405
Production Title	NISSAN
Type of Production	Commercial - Standard

Producer	Marc Grill
Director	Jim Jenkins
1st AD	Lee Blaine
Production Manager	Michael O'Connor
FilmL.A. Coordinator	Adrian Fayad
Location Manager	David Ferdig
Primary Phone	Mobile - 818-398-3271
Secondary Phone	
Location Assistant	N/A N/A
Primary Phone	Mobile - N/A
Secondary Phone	

Fees

Notification Charge	$0.00
FILMLA NON-REFUNDABLE FILM APPLICATION FEE	$699.00
LA CITY LANE AND STREET CLOSURE FEE	$312.00
LA CITY FIRE DEPARTMENT SPOT CHECK SURCHARGE	$85.00

Total Permit Fee $1,096.00

Number of Locations 2

NOT A PERMIT

Permit #F00164931

FilmL.A., Inc.
6255 W Sunset Blvd, 12th Floor
Hollywood, CA 90028
t: (213)977-8600 - f: (213)977-8601
www.filmla.com

Summary Information — Location

Permit Number F00164931
Production Company O POSITIVE LLC
Insured Company O POSITIVE LLC
Production Title NISSAN

Location Manager David Ferdig
Primary Phone Mobile - 818-398-3271
Secondary Phone

Location Address 6600 Topanga Canyon Blvd, Los Angeles, CA, 91303

Location Type Mall

Film Dates 9/25/2020 - 9/25/2020 05:00 - 21:00 1 day

Open or Closed to the Public Open

Generic Conditions *** MUST COMPLY WITH ATTACHED REOPENING PROTOCOL FOR MUSIC, TELEVISION AND FILM PRODUCTION: APPENDIX J EFFECTIVE AS OF FRIDAY, JUNE 12, 2020.***
THE CONSUMPTION OF ALCOHOLIC BEVERAGES AND THE USE OF DRUGS, INCLUDING MARIJUANA, ON LOCATION BY ANY CAST, CREW, OR INVITED GUESTS IS STRICTLY PROHIBITED.
*LA CITY AND/OR LA COUNTY FIRE CHECKLIST ATTACHED TO FINAL PERMIT. THE PERMITTEE IS RESPONSIBLE FOR COMPLETING CHECKLIST PRIOR TO FILMING ACTIVITY AT THIS LOCATION. NON COMPLIANCE MAY RESULT IN ASSIGNMENT OF A FIRE OFFICER.
All travel lanes and bike lanes shall be closed per the WATCH manual.
Equipment staging and vehicles may park on one side of the street only.
Must Maintain 5' Clearance on Sidewalks/Walkways
No cast or crew parking on area streets
No interference with vehicular or pedestrian traffic
Number of uniformed officers listed on the permit is a minimum requirement. Permittee remains responsible for deploying a sufficient number of uniformed officers to provide traffic and crowd control to ensure the safety of the film crew and the public.
Uniformed officers shall have a copy of the film permit in their possession and are required to confirm that all traffic control signage devices are in place.

Please see attached document Owensmouth Ave from Canyon Creek Dr South 450' (WS curb lane) - O POSITIVE NISSAN.pdf

Equipment on Location

Type	Quantity
5 or 10 ton trucks	2
Cast/Crew vehicles	70
Catering Truck	1
Cube Trucks	3
Generator	1
Motor Homes	1
Picture vehicles	5
Portable restrooms	1
Process Trailer	1
Semi Trucks	2
Stakebed Trucks	2
Trailers	1
Vans	5

Personnel on Location

Type	Quantity
Cast	5
Crew	65
Off-Duty/Retired LAPD Officer(s)	4
Spot Check	1

NOT A PERMIT

FilmL.A., Inc.
6255 W Sunset Blvd, 12th Floor
Hollywood, CA 90028
t: (213)977-8600 - f: (213)977-8601
www.filmla.com

Summary Information — Location

Permit Number F00164931
Production Company O POSITIVE LLC
Insured Company O POSITIVE LLC
Production Title NISSAN

Location Manager David Ferdig
Primary Phone Mobile - 818-398-3271
Secondary Phone

Filming Activities Camera in car; Camera on sticks; Car-to-Car; Drive by; Drive ups & away; Driving shots; Driving shots with the flow of traffic; Equipment on sidewalk & street; Equipment on sidewalk, in curb lane & across street; Intermittent pedestrian control; Intermittent traffic control - 2 minutes standard; Process Trailer; Wetdown; exterior only parking lot ; 2nd Unit Still Photo to accompany ;

Jurisdiction **Political:** Los Angeles City - Council District 03 **Police:** Los Angeles Police **Fire:** Los Angeles City Department

Thomas Guide **Page:** 530 **Grid:** A6

Approvals

FILML.A. CLOSURES	Adrian Fayad
LOS ANGELES CITY POLICE DEPARTMENT	Gabriel Aleman
LOS ANGELES CITY DEPARTMENT OF PUBLIC WORKS	Ana Lima

Coordinator Note CO19CO: David Lee (703) 966-9766 deaglelee86@gmail.com

Parking

Base Camp
Location Type : Filming Location

Crew Parking
Location Type : Filming Location

Lane / Full Closure W/S CURB LANE CLOSURE OWENSMOUTH., CANYON CREEK DR - SOUTH FOR 450 FT.

Approximate Footage 0 - 300

Date(s) 9/25/2020 to 9/25/2020 **Time(s)** 05:00 to 21:00

NO PERMIT

FilmL.A., Inc.
6255 W Sunset Blvd, 12th Floor
Hollywood, CA 90028
t: (213)977-8600 - f: (213)977-8601
www.filmla.com

Summary Information — Location

Permit Number F00164931
Production Company O POSITIVE LLC
Insured Company O POSITIVE LLC
Production Title NISSAN

Location Manager David Ferdig
Primary Phone Mobile - 818-398-3271
Secondary Phone

Location Address DeSoto Ave, Sherman Way, Fallbrook Ave., Ventura Blvd (Inclusive, excluding State Hwys), Los Angeles, CA, 91367

Location Type Grid

Film Dates 9/25/2020 - 9/25/2020 05:00 - 21:00 1 day

Open or Closed to the Public Open

Generic Conditions
*** MUST COMPLY WITH ATTACHED REOPENING PROTOCOL FOR MUSIC, TELEVISION AND FILM PRODUCTION: APPENDIX J EFFECTIVE AS OF FRIDAY, JUNE 12, 2020.***
THE CONSUMPTION OF ALCOHOLIC BEVERAGES AND THE USE OF DRUGS, INCLUDING MARIJUANA, ON LOCATION BY ANY CAST, CREW, OR INVITED GUESTS IS STRICTLY PROHIBITED.
All vehicles must be parked on private property
GRID: Companies may briefly set-up on a sidewalk to film a vehicle in motion. However, no stopping and setting up without the prior approval of all affected business/residence owners.
GRID: Filming activity may not exceed a two hour time frame in any location.
GRID: It is the responsibility of the permittee to be aware of Special Condition areas, which are excluded from this grid location. A complete list of Special Condition areas can be found at www.Filmla.com
GRID: Max of 5 equipment vehicles allowed, must be smaller than a 3 ton cube truck or a stake bed.
GRID: May not interfere with filming activities of production companies in possession of location-specific permits, previously scheduled special events, or existing construction projects.
GRID: Re-setting/ Adjustment of equipment while using Process trailers, Tow Dolly, Insert cars, Camera cars, Russian arm and the like, is required to be done on a basecamp lot.
Must Maintain 5' Clearance on Sidewalks/Walkways
No cast or crew parking on area streets
No interference with merchant activity.
No stopping and setting up in residential areas before 7am or after 10pm without prior approval
No stopping or setting up in front of merchants or residents without prior approval
Number of uniformed officers listed on the permit is a minimum requirement. Permittee remains responsible for deploying a sufficient number of uniformed officers to provide traffic and crowd control to ensure the safety of the film crew and the public.
Traffic control must be done in accordance w/MUTCD
Traffic Officers Required

Equipment on Location

Type	Quantity
Camera cars	1
Picture vehicles	1
Process Trailer	1
Vans	3

Personnel on Location

Type	Quantity
Cast	3
Crew	12
Off-Duty/Retired LAPD Officer(s)	4

Filming Activities Camera in car; Camera on sticks; Car-to-Car; Drive by; Drive ups & away; Driving shots; Driving shots with the flow of traffic; Equipment on sidewalk only.; Intermittent pedestrian control; Intermittent traffic control - 2 minutes standard; Process Trailer; 2nd Unit Still Photo to accompany ;

Jurisdiction **Political:** Los Angeles City - Council District 07 **Police:** Los Angeles Police **Fire:** Los Angeles City Department

Approvals LOS ANGELES CITY POLICE DEPARTMENT Vincent Aguirre

DRAFT

FilmL.A., Inc.
6255 W Sunset Blvd, 12th Floor
Hollywood, CA 90028
t: (213)977-8600 - f: (213)977-8601
www.filmla.com

Summary Information — Location

Permit Number F00164931
Production Company O POSITIVE LLC
Insured Company O POSITIVE LLC
Production Title NISSAN

Location Manager David Ferdig
Primary Phone Mobile - 818-398-3271
Secondary Phone

Coordinator Note CO19CO: David Lee (703) 966-9766 deaglelee86@gmail.com

Parking

Base Camp
Location Type :
Other Location
6600 Topanga Canyon Blvd, Los Angeles, CA, 91303

Crew Parking
Location Type :
Other Location
6600 Topanga Canyon Blvd, Los Angeles, CA, 91303

NOT A PERMIT

Permit #F00164931

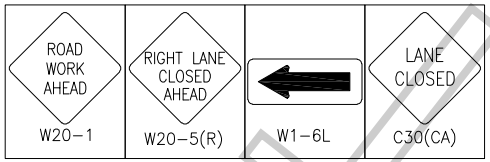

SYMBOL LEGEND	
●	= 28" TRAFFIC CONE / 36" DELINEATOR
▬	= TYPE I BARRICADE W/ SIGN
⊢	= TYPE III BARRICADE
⊢	= TYPE III BARRICADES W/ SIGN
	= FLASHING ARROW BOARD
	= HIGH LEVEL WARNING DEVICE
Ⓢ	= SIGNALIZED INTERSECTION
	= EXISTING DRIVEWAY
	= DIRECTION OF TRAFFIC

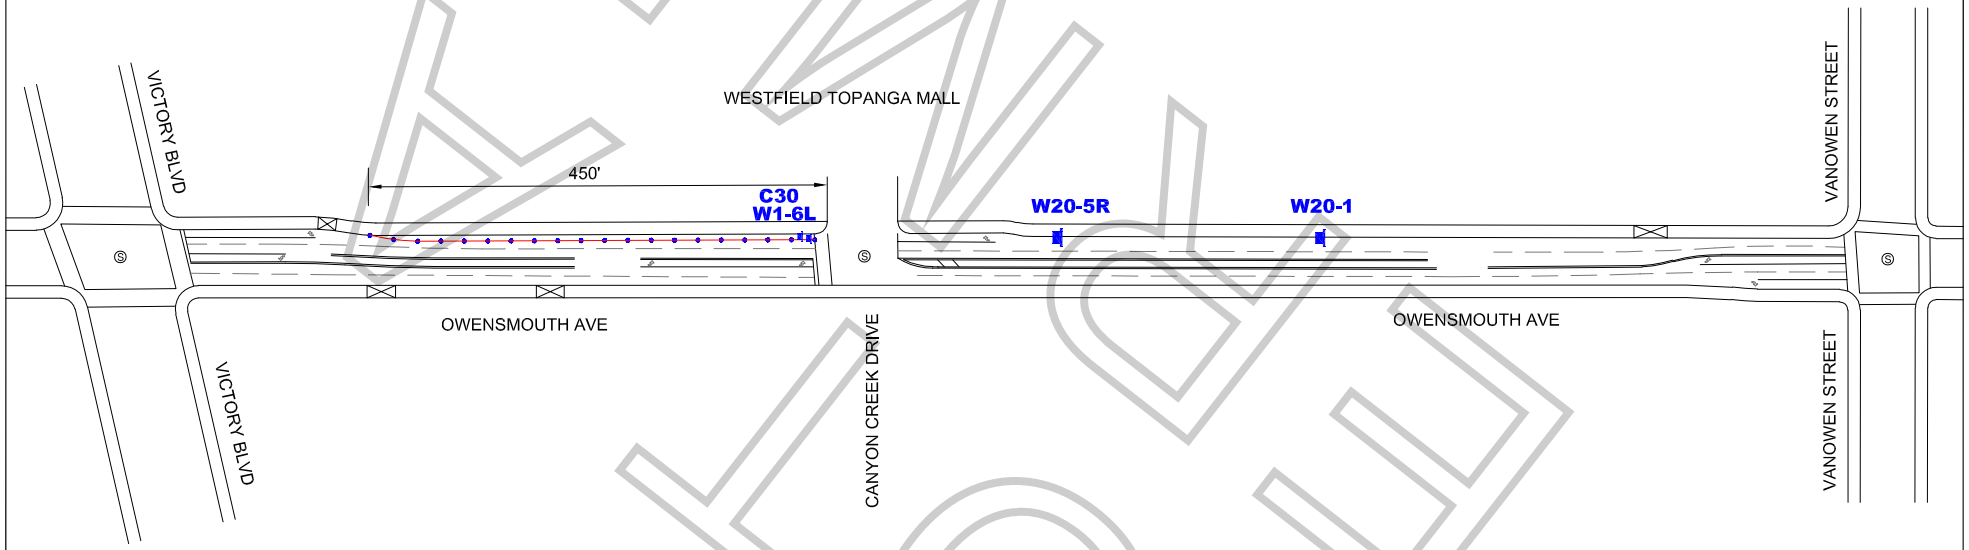

FINAL

WORK ZONE TRAFFIC CONTROL PLAN GENERAL NOTES

1. ALL SIGNING, STRIPING, AND TRAFFIC CONTROL DEVICES SHALL SHALL BE IN ACCORDANCE WITH THE LASTEST EDITIONS OF THE CALIFORNIA MANUAL ON UNIFORM TRAFFIC CONTROL DEVICES (CAMUTCD), W.A.T.C.H. MANUAL, CALTRANS STANDARDS PLANS, CALTRANS STANDARD SPECIFICATIONS, AND/OR AS DIRECTED BY THE PERMIT ENGINEER.
2. THERE WILL BE NO INTERFERENCE WITH TRAFFIC SIGNALS OR CROSSWALKS.
3. CONES WILL BE 28" MINIMUM HEIGHT AND HAVE REFLECTORIZED SLEEVES FOR NIGHT WORK.
4. POLICE WILL DIRECT TRAFFIC IF NECESSARY.

ALL TRAFFIC CONTROL WILL BE INSTALLED TO MEET OR EXCEED THE MOST CURRENT CAMUTCD AND WATCH MINIMUM REQUIREMENTS

DATE & TIME:
9-25-2020
05:00 HOURS TO 21:00 HOURS

TCP FOR:
O POSITIVE
"NISSAN"

LOCATION:
OWENSMOUTH AVE FROM CANYON CREEK DR SOUTH 450' (WS CURB LANE)
LOS ANGELES, CALIFORNIA

TCP PREPARED BY:
JCL TRAFFIC SERVICES
500 S. GREENWOOD AVE
MONTEBELLO, CA 90640
Ph: (213) 622-9775
C31-CA Lic # 805357

CONTACT(S):
DAVID FERTIG
PH# 818.398.3271

MIKE WEBSTER
OFFICE# 323.579.1173

DATE	REVSIONS

DRAFTER: M ARGUMEDO
SCALE: N.T.S.
FILM LA: ADRIAN FAYAD
SHEET: 1 OF 1